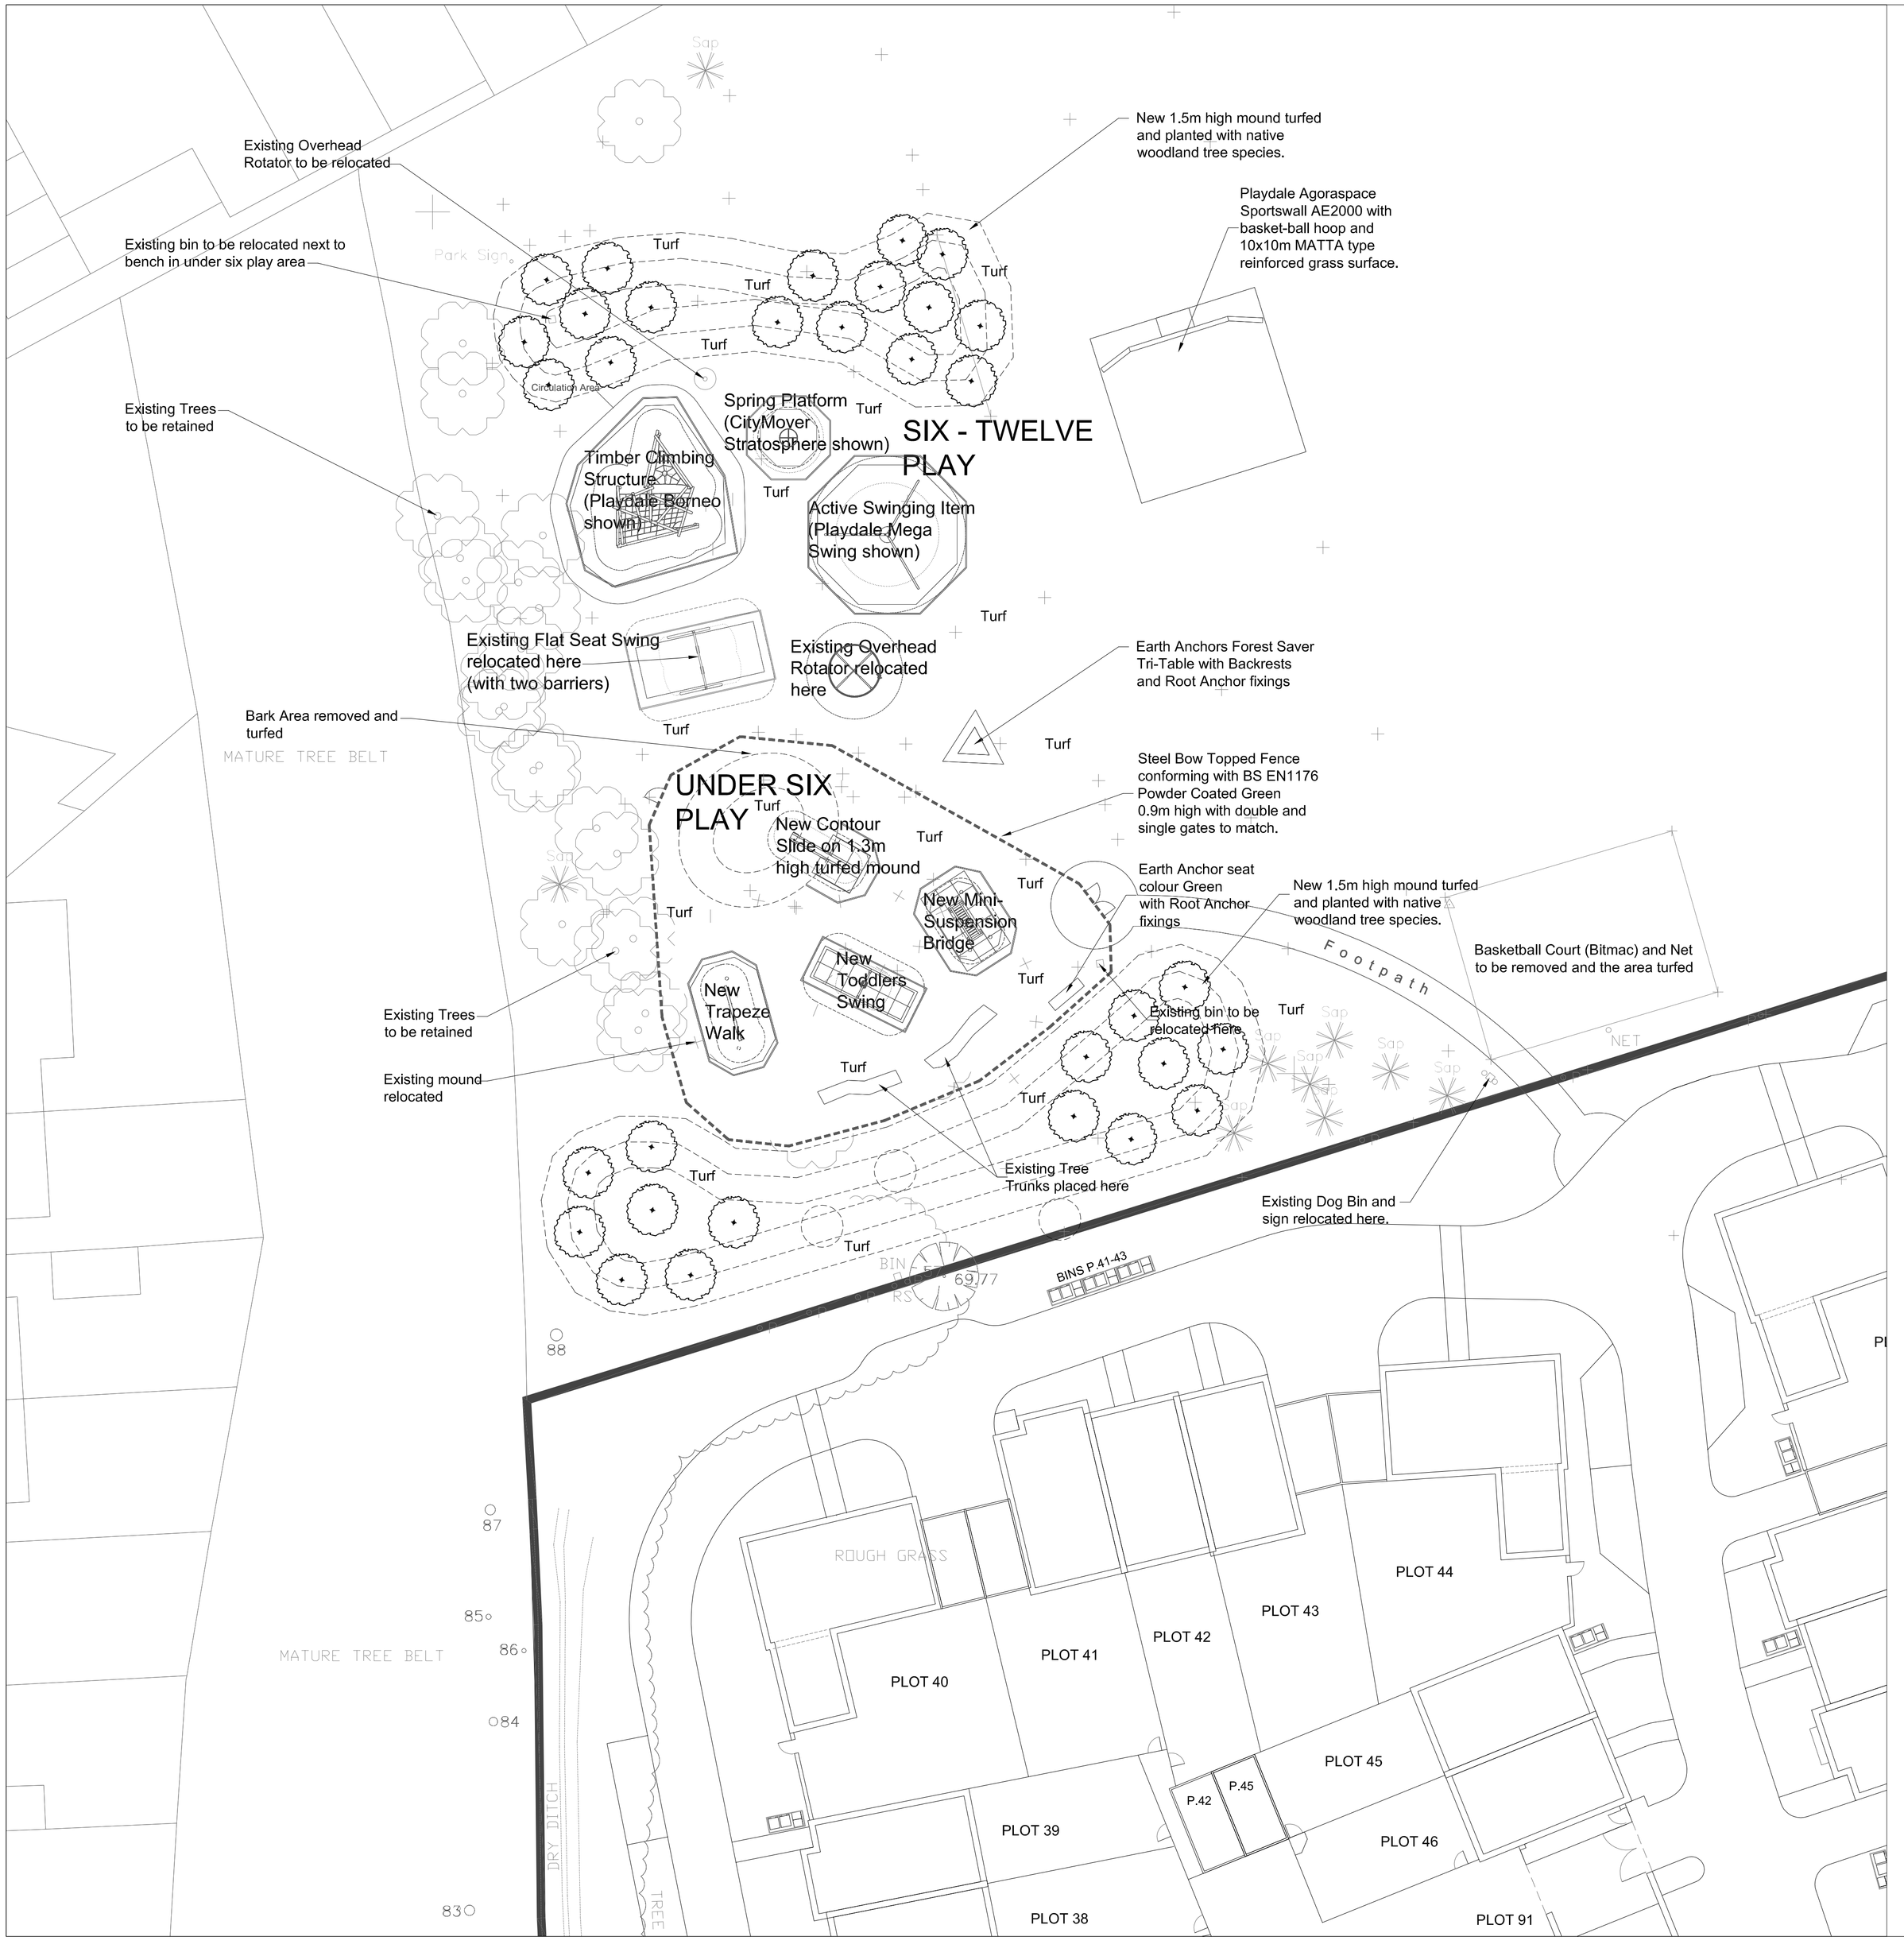


EXISTING EQUIPMENT

Existing Flat-Seat Swings and Overhead Rotator to be incorporated into 6-12's Play Area.

Small Crawl Tube to be re-used elsewhere by EHDC.

Remaining equipment and fencing to be removed and disposed of.

NEW EQUIPMENT

Playdale Playgrounds Ltd., Haverthwaite
Ulverston, Cumbria, LA12 8AE

01539 539837

FURNITURE

Earth Anchors, 15 Campbell Road, Croydon, Surrey, CR0 2SQ

020 8684 9601

SAFETY SURFACE

Matta Products 19 Triumph Way Woburn Road Industrial Estate Kempston Bedford MK42 7QB

01234 84 84 84

All items to be installed with Matta 'Safety Matta' reinforced grass in accordance with the equipment manufacturers specified dimensions and Critical Fall Heights. Safety Matta to be laid on existing grass or new turf and installed with a mesh underlay to prevent it from sinking into the ground during wet weather. Perimeter edges to be buried into the surrounding soil to provide a gentle ramped edge and securely fastened using 5 x 225 mm nylon pins per 500mm length (which lock into recesses in the mats).

Grass grows through the mats making them virtually invisible as they blend in with the natural environment.

PROPOSED TREES

8-10cm Standards

Arranged in even mix

8 Acer campestre
8 Carpinus betulus
8 Fraxinus excelsior
8 Quercus robur

EXISTING TREES RETAINED

EXISTING TREES REMOVED

MOUNDING FORMED WITH 150mm CONSOLIDATED DEPTH OF TOPSOIL OVER CLEAN SUB-SOIL IN ACCORDANCE WITH BS3882:2007 - Specification for Topsoil and requirements for use. Individual pits to be dug for trees 1 x 1m x 0.6m deep backfilled with topsoil.

Topsoil and Sub-Soil to be certified free of waste organic matter and toxic contaminants such as heavy metals and shall be in accordance with the site decontamination scheme.

Mounding to be formed up to a maximum height of 1.5m with a gently rounded top feathering smoothly into existing levels and maximum gradients of 1 in 5.

General site level to remain as existing.

REVISIONS

Rev A: 22/02/11 MC

Scheme amended in accordance with Ian Sharratt'/EHDC's comments. Drawing number also revised.

Rev B: 25/02/11 MC

MATTA surface added to Sportwall.

Net Bridge subst. with Trapeze Walk.

Toddler's Play Area rearranged.

Tree line softened to allow passive supervision.

Rev C: 08/03/11 MC

MATTA specification added.

Rev D: 12-12-11 MC

Mounding amended to retain existing trees in the light of topographic survey information

Rev E: 13-12-11 MC

Notes updated - relocated existing swing and tree trunks.

Rev F: 15-12-11 MC

New Sportswall Area relocated to avoid existing goal posts.

Various updates to notes clarifying re-use of bins/signs etc.

MCA
Chartered Landscape Architects
138 The Moors Kidlington Oxford OX5 2AG
Tel: (01993) 811888 Fax: (01993) 811508
email: mark@mcalandscape.co.uk

PROJECT
FAIRVIEW
New Homes Ltd
SACOMBE ROAD
BENGEO

DRAWING TITLE
PLAY AREA
REDESIGN

Scale	Date	Drawn
1:200	25/01/11	MC

Drawing No.
FNH385 LS/04F

DO NOT SCALE
COPYRIGHT RESERVED