


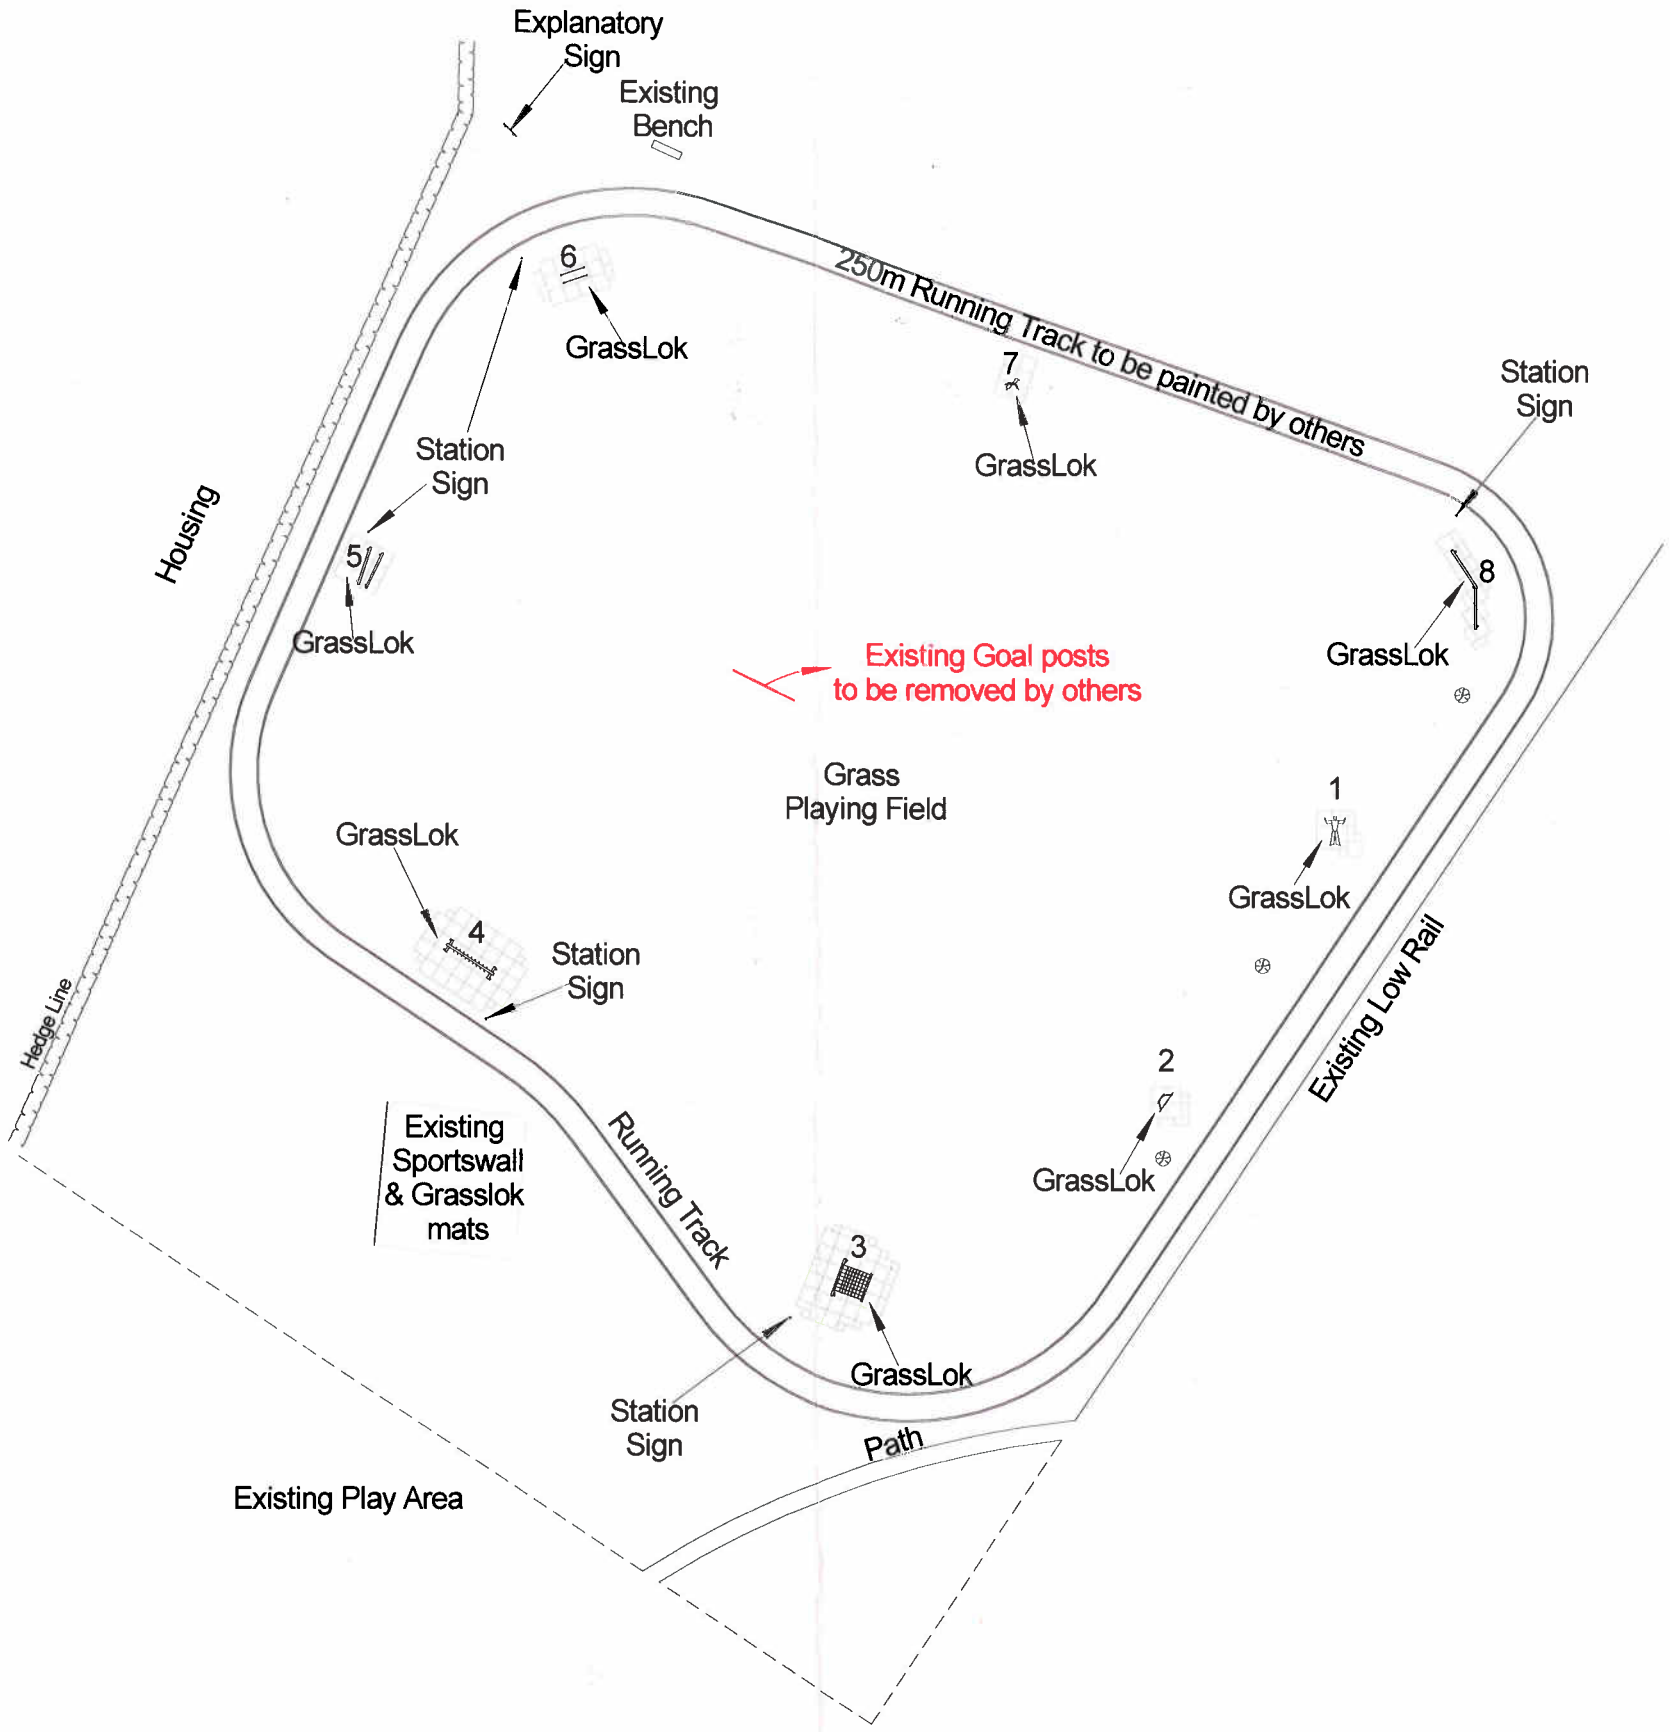

Proposed Play Area For

East Hertfordshire Council - Sacombe Road Open Space

Scheme No: 29012/HET Date: 12.02.2013 Drawn by: WMD Scale: 1:500 @ A3

All plans are to scale unless otherwise stated. Artists impressions are provided as a visual only and may not accurately represent the layout of the finished site.
Playdale reserve the right to make modification in design and specification.
All plans, quotations and correspondence between Playdale and the addressee are to remain strictly confidential between those parties only.

Playdale Playgrounds
Tel: +44 (0)15395 39770
E-mail: sales@playdale.co.uk
www.playdale.co.uk

You asked for:

Monkey Bars ✓
Scramble Net ✓
Balance Beams ✓
Parallel Bars ✓



Trim Trail
Station Sign



Trim Trail
6. Parallel Bars


trim tra



Trim Trail
5. Sit Ups



Trim Trail
4. Ladder Walk

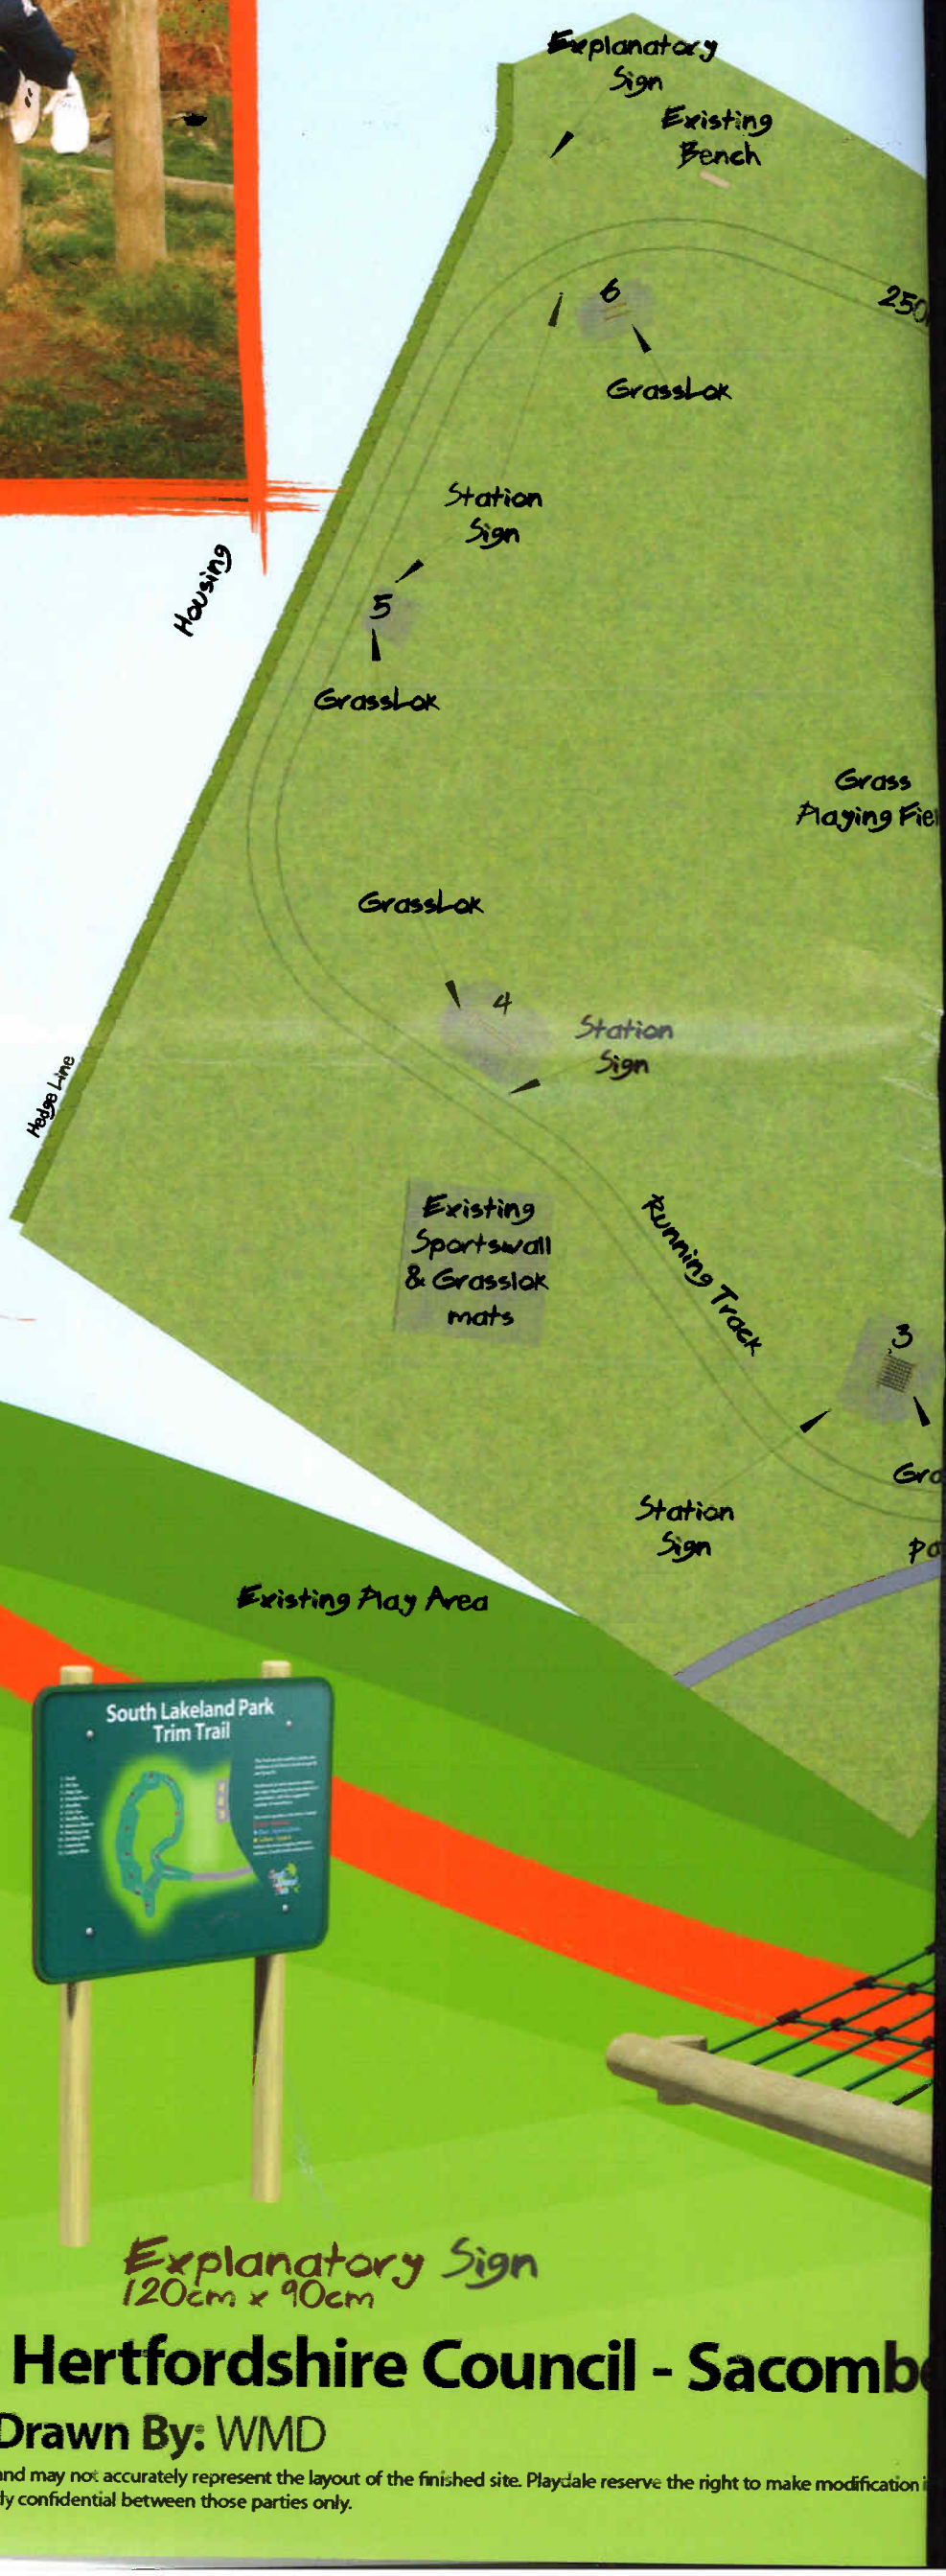


Explanatory Sign
120cm x 90cm

East Herts Council

Proposed Play Area For East Hertfordshire Council - Sacomb

Scheme no: 29012/HET **Date:** 14.02.2013 **Drawn By:** WMD

All plans are not to scale unless otherwise stated. Artists impressions are provided as a visual only and may not accurately represent the layout of the finished site. Playdale reserve the right to make modification
All plans, quotations and correspondence between Playdale and the addressee are to remain strictly confidential between those parties only.

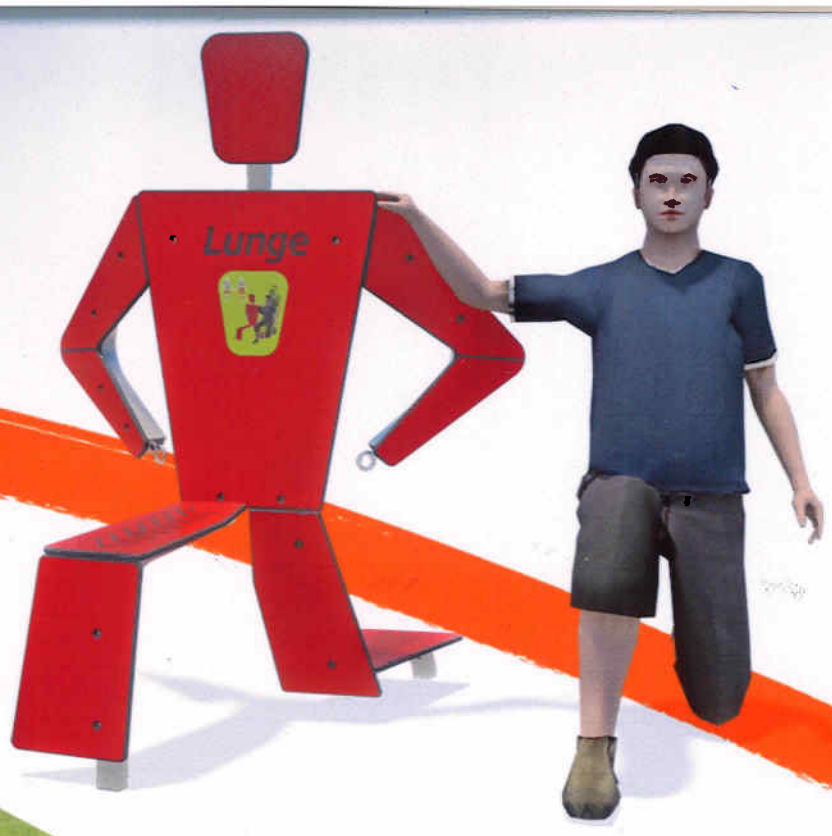

Station Sign

Training Buddies
7. Lunge



Trim Trail
8. Twin Balance Beam

Running Track to be painted by others

1

GrassLok

8

GrassLok

1

GrassLok

Existing Low Rail


2

GrassLok



Training Buddies
1. Press Up

Training Buddies

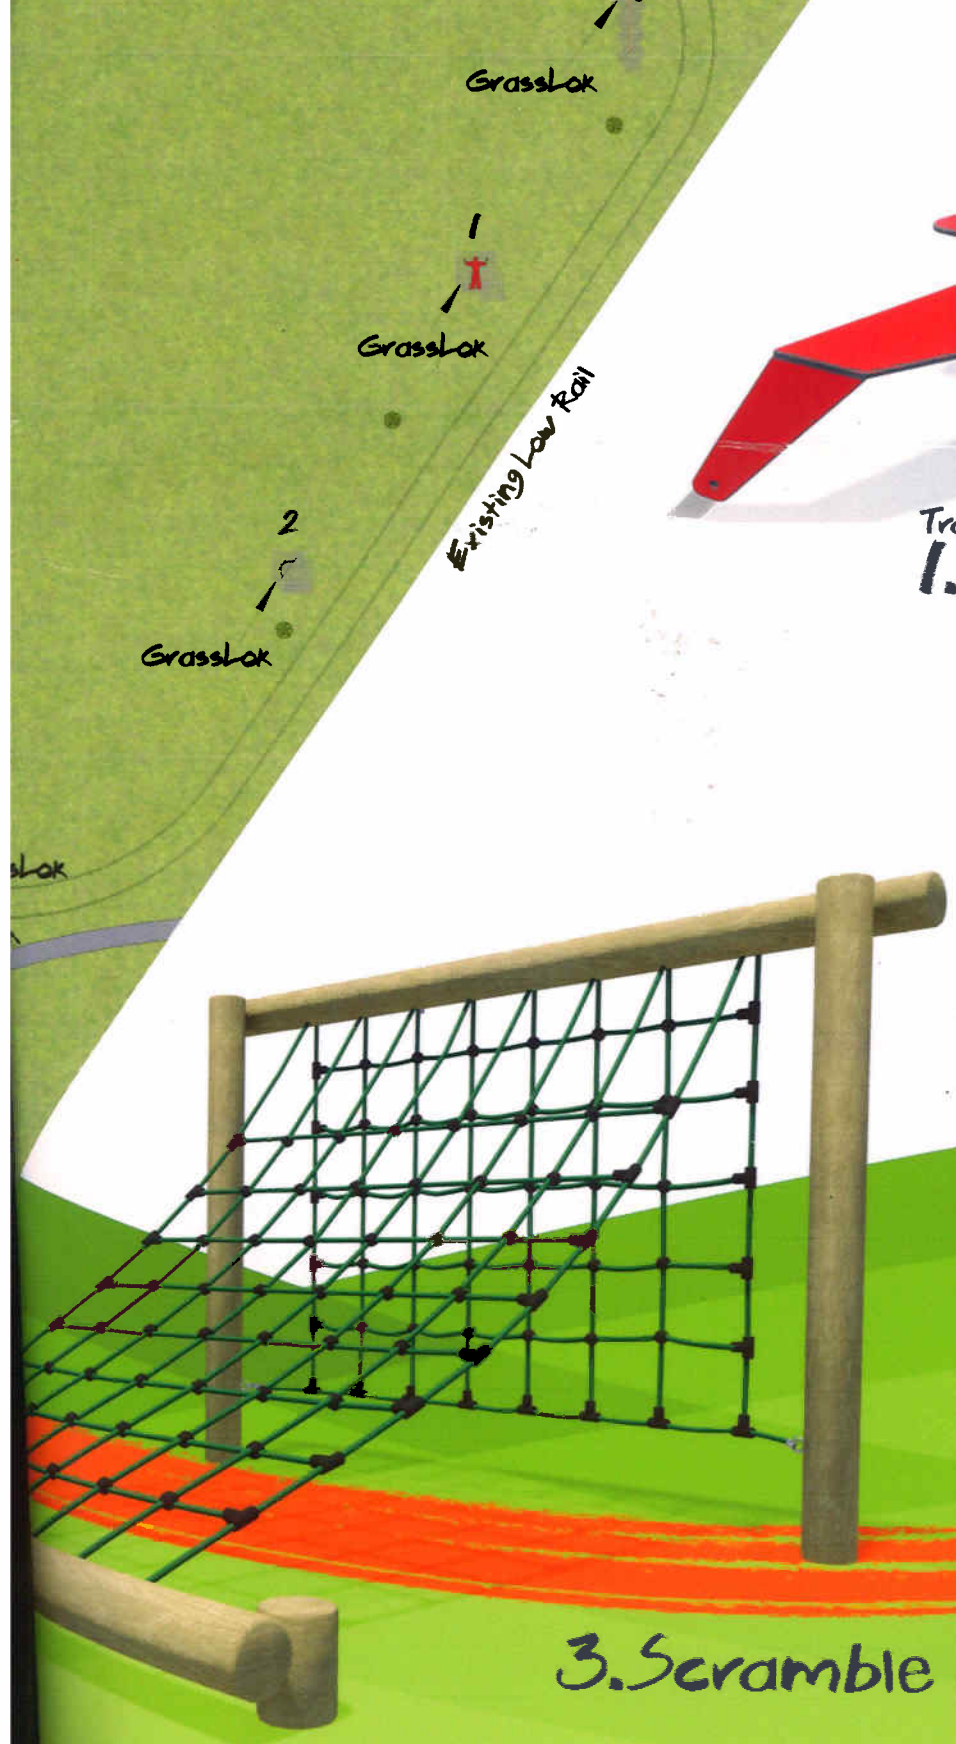

3. Scramble Net





Training Buddies
2. Pull Up

Road Open Space

design and specification.

Made in the UK

BS EN 1176

Experience Playdale® Playgrounds

Tel: +44 (0)15395 39770 E-mail: sales@playdale.co.uk www.playdale.co.uk