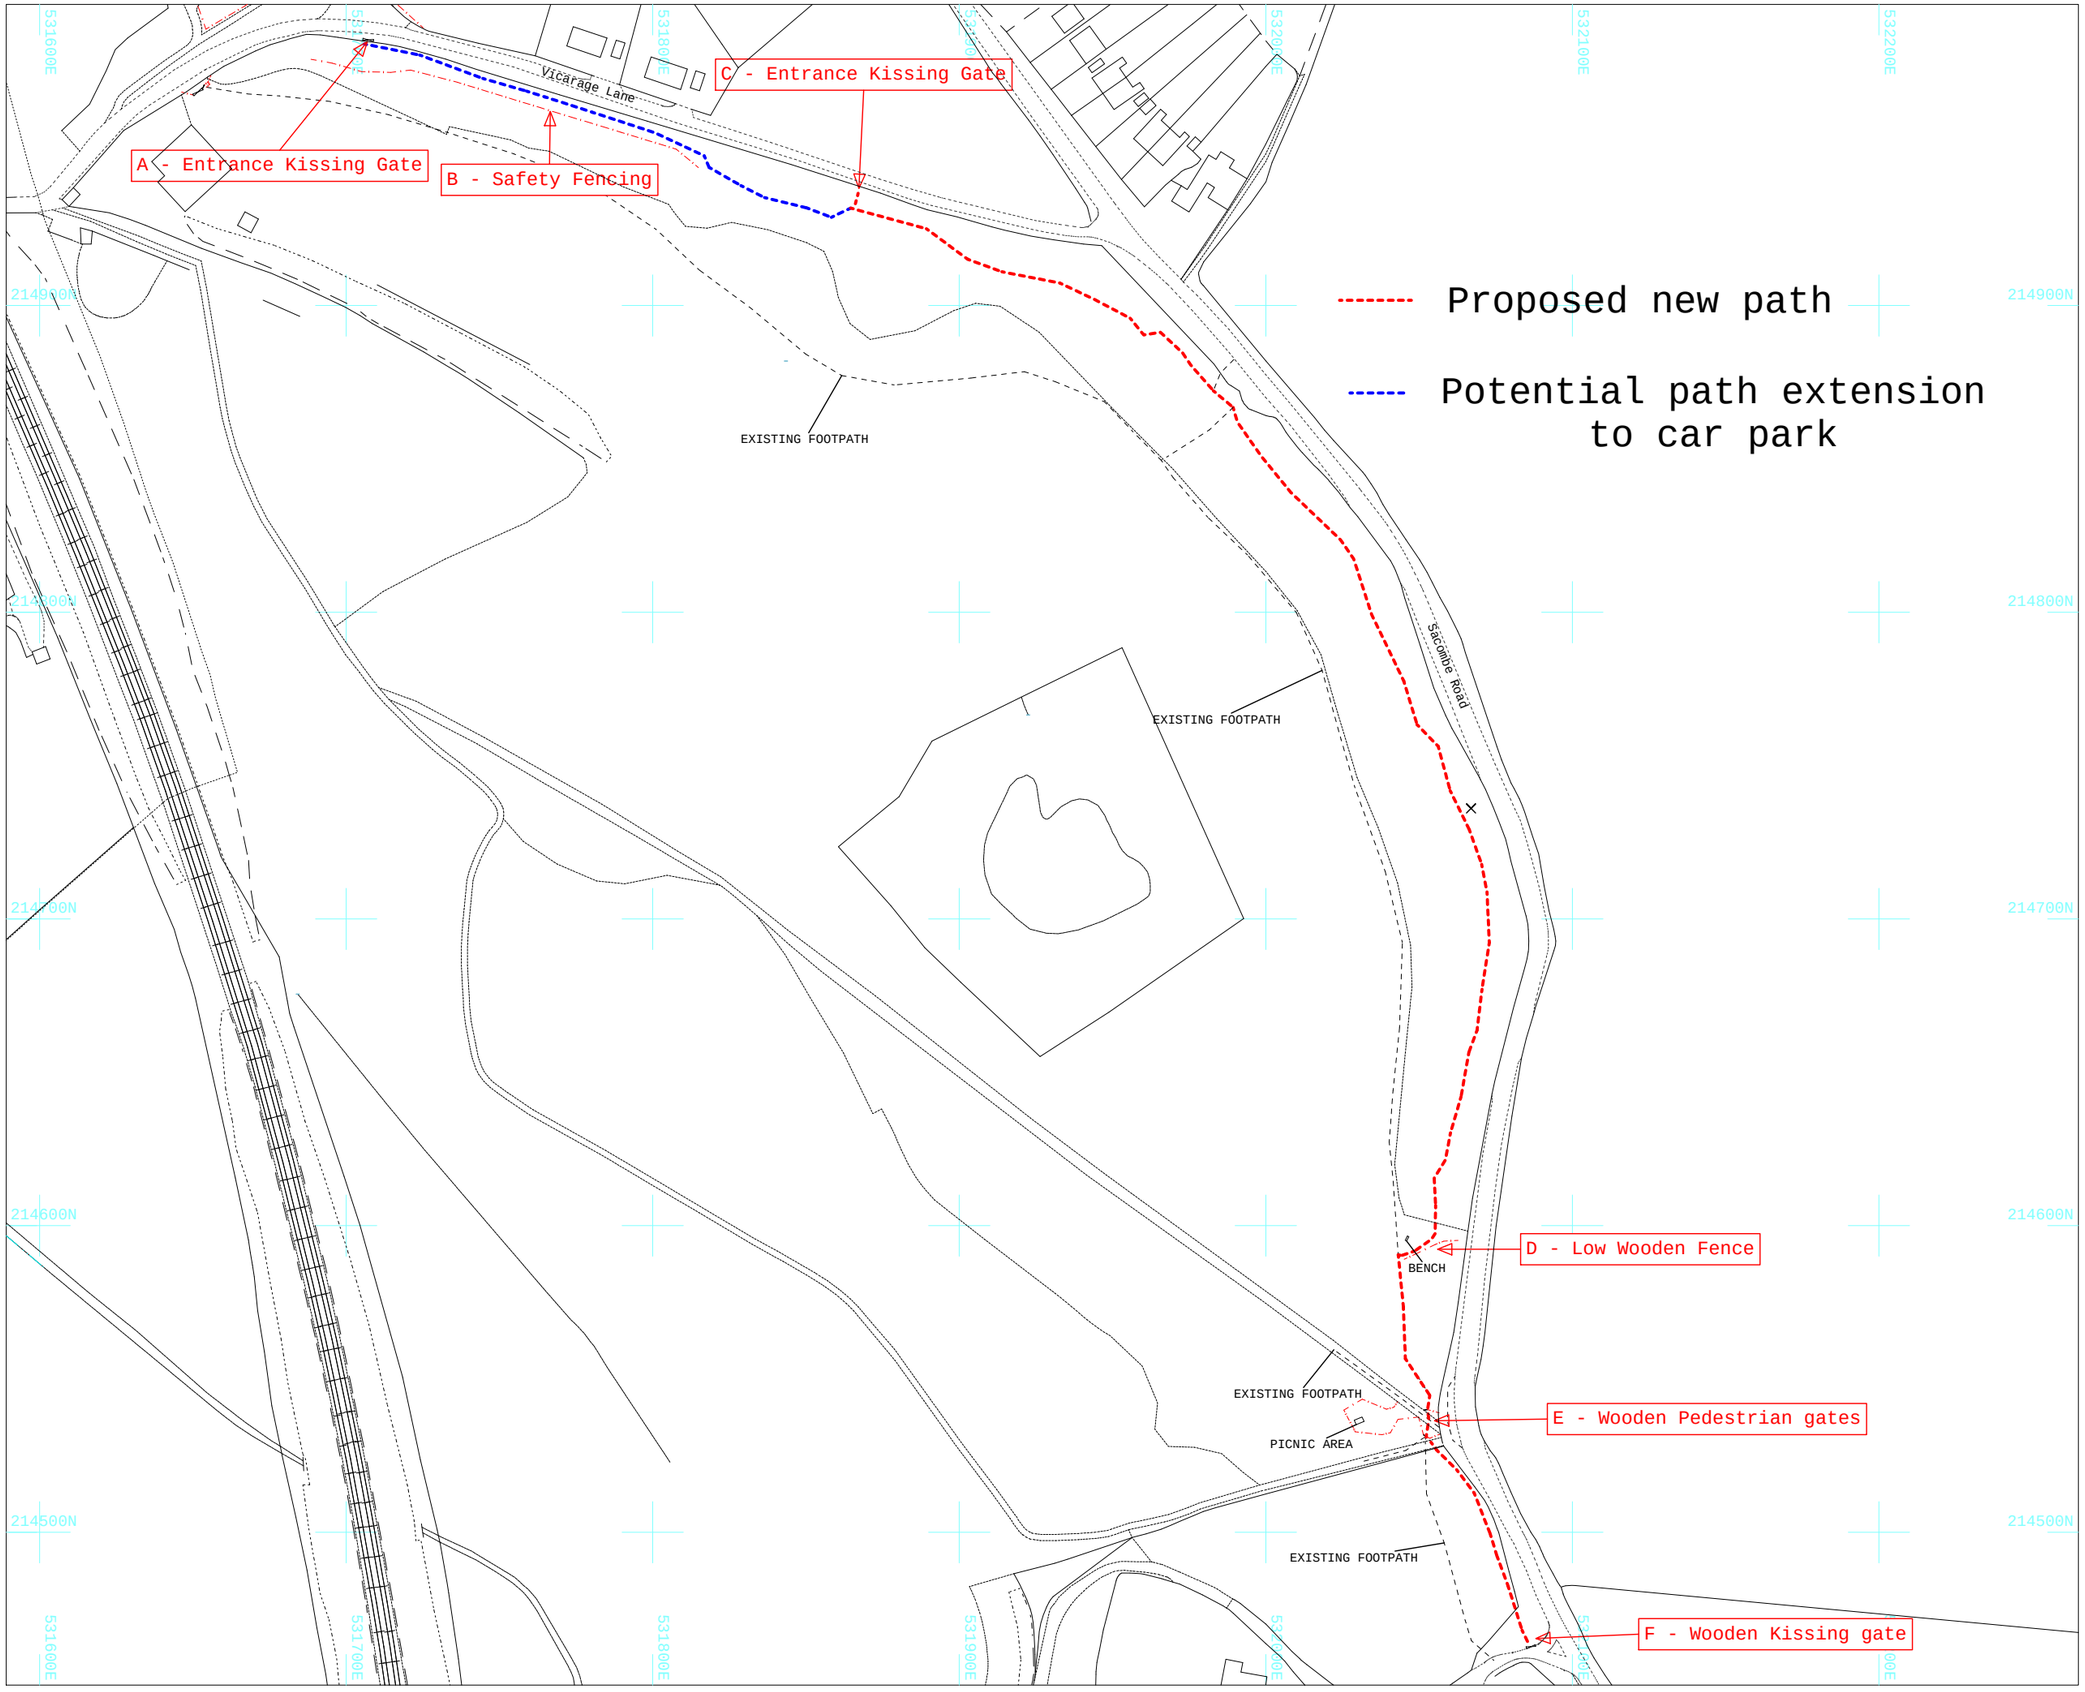


© Crown copyright and database rights 2015 Ordnance Survey 100019980.
Lafarge Tarmac, Portland House, Solihull. B3

NOTE: Certain information on this plan has been digitised and therefore its accuracy cannot be gauranteed. Do not scale off plant/building.

Tarmac Limited
Restoration Team,
Panshanger park.
Hertford, Sg14 2NA
Tel +44(0)1992 512739
e-mail: michael.charlton@tarmac.com

Waterford

Proposed Footpath works
Nov 2016

LSS Models Used To Create Plot

Drawn By	Date
MC	NOVEMBER 2016
Scale	Drawing No.
1 : 2000	WA-R01