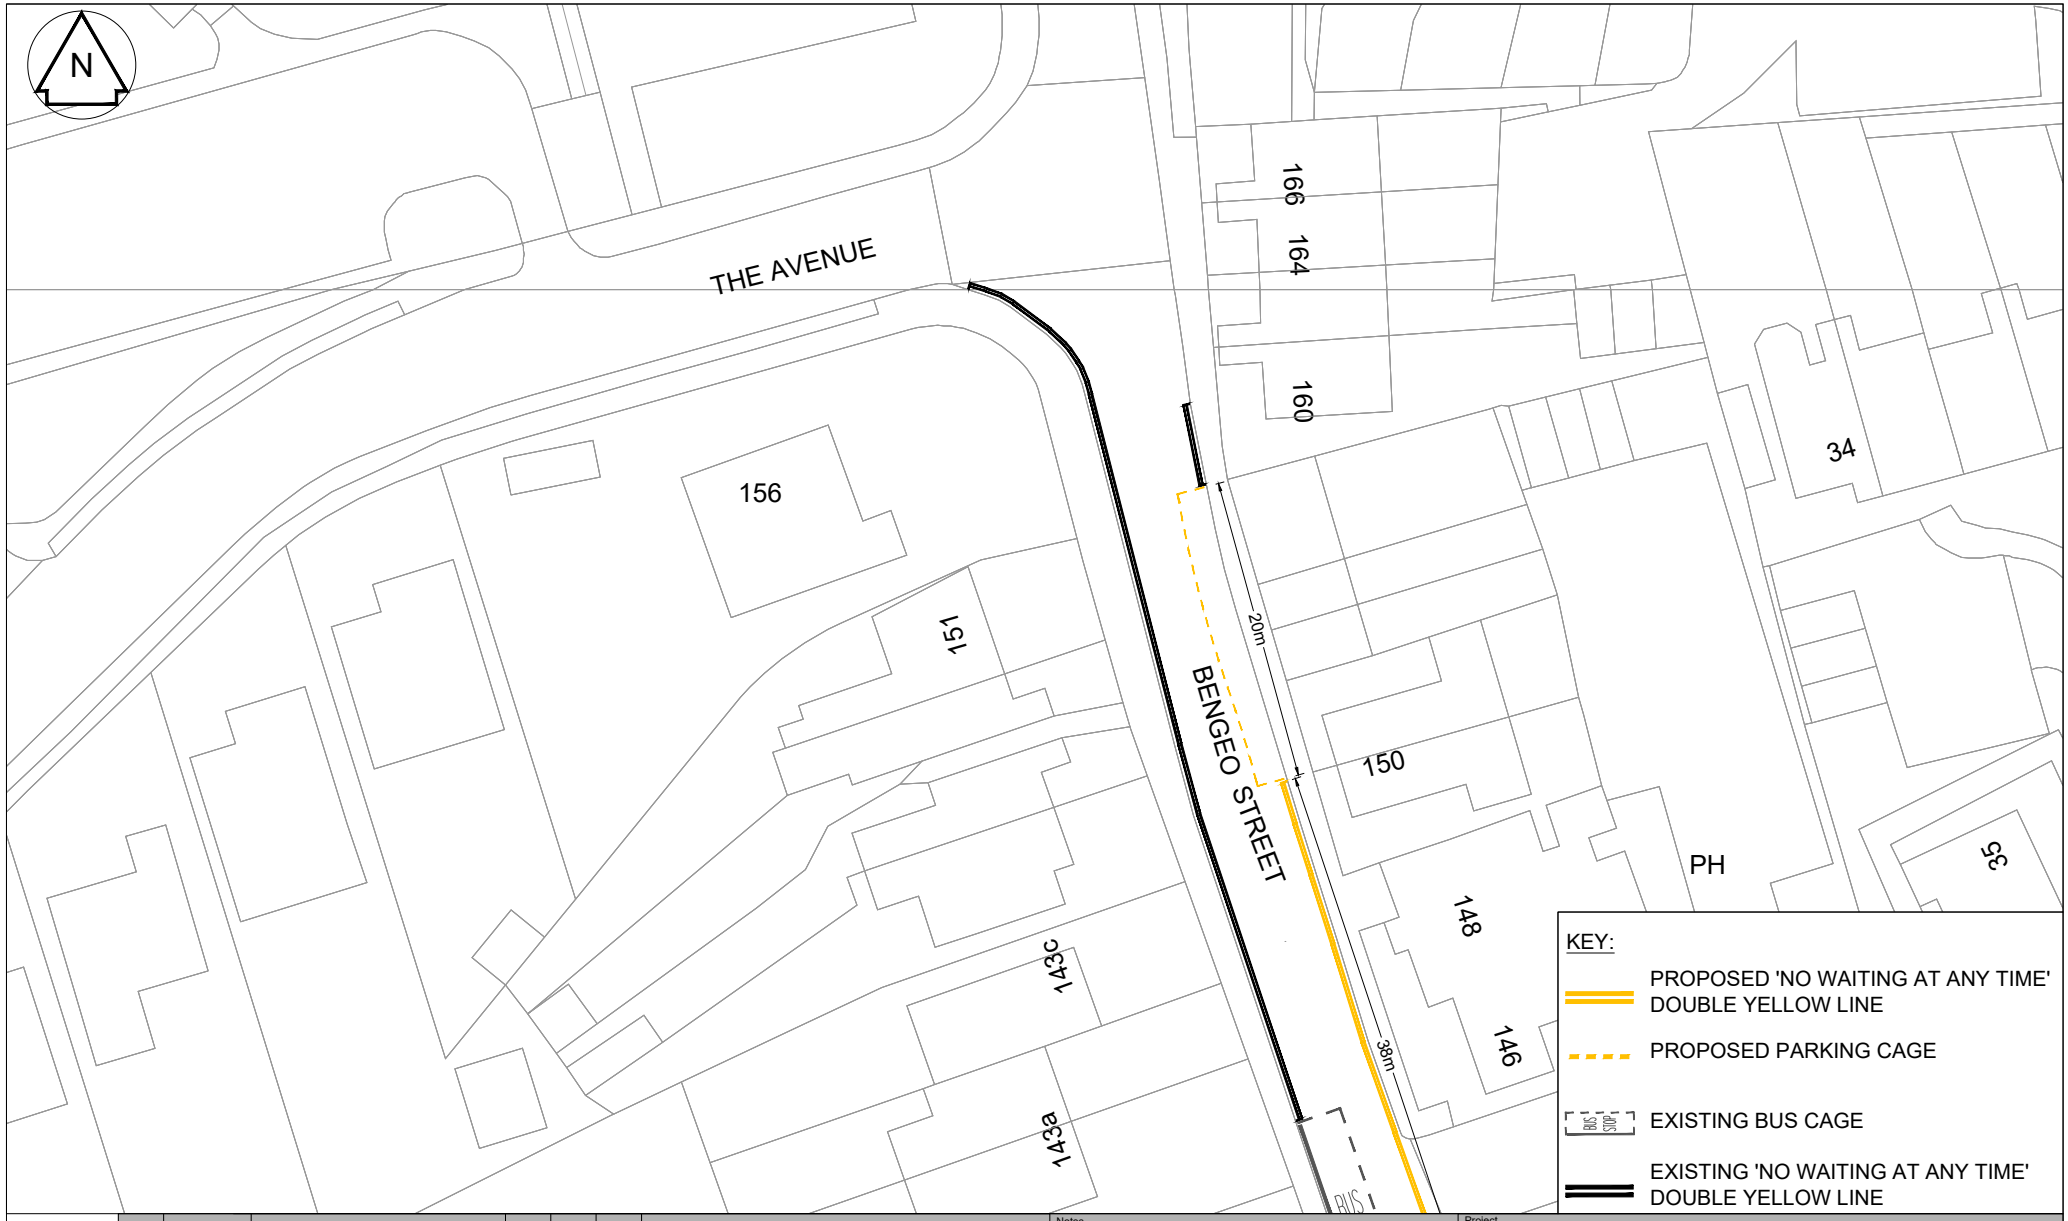


XXX	XXX	XXX	XXX	XXX	XXX

Hertfordshire

County Hall
Pegs Lane
Hertford, Herts
SG13 8DN
www.hertfordshire.gov.uk/highways

Notes

N1. You are not permitted to copy, sub-licence, distribute or sell any of this data to third parties in any form. (This restriction may not apply to HCC and its licensed contractors, agents & partners.)

N2. © Crown copyright and database right to 2020 Ordnance Survey 100019606.

Drawn	Designed	Checked	Approved	Approved Date
-	-	-	-	-
Signature	Signature	Signature	Signature	Scale(s)
				1:500

Project

HERTFORDSHIRE COUNTY COUNCIL
-
-

Sheet

BENGEO STREET, BENGEO
TRAFFIC REGULATION ORDER
-

Project No.	Sheet. No.	Revision
-	-	-

Original Sheet Size A4 [297x210] Plot Date 29 Apr 2024 @ 5:14 PM Path C:\Users\UKGXH042\Documents\000 To Print 000\Road Marking_Bengeo Street Update.dwg Layout2-Layout1



XXX	XXX	XXX	XXX	XXX	XXX

Hertfordshire

County Hall
Pegs Lane
Hertford, Herts
SG13 8DN
www.hertfordshire.gov.uk/highways

Notes

N1. You are not permitted to copy, sub-licence, distribute or sell any of this data to third parties in any form. (This restriction may not apply to HCC and its licensed contractors, agents & partners.)

N2. © Crown copyright and database right to 2020 Ordnance Survey 100019606.

Drawn	Designed	Checked	Approved	Approved Date
-	-	-	-	-
Signature	Signature	Signature	Signature	Scale(s)
				1:500

Project

HERTFORDSHIRE COUNTY COUNCIL
-
-

Sheet

BENGEO STREET, BENGEO
TRAFFIC REGULATION ORDER
-

Project No.	Sheet. No.	Revision
-	-	-



XXX	XXX	XXX	XXX	XXX	XXX

Hertfordshire

County Hall
Pegs Lane
Hertford, Herts
SG13 8DN
www.hertfordshire.gov.uk/highways

Notes

N1. You are not permitted to copy, sub-licence, distribute or sell any of this data to third parties in any form. (This restriction may not apply to HCC and its licensed contractors, agents & partners.)

N2. © Crown copyright and database right to 2020 Ordnance Survey 100019606.

Drawn	Designed	Checked	Approved	Approved Date
-	-	-	-	-
Signature	Signature	Signature	Signature	Scale(s)
				1:500


Project

HERTFORDSHIRE COUNTY COUNCIL
-
-

Sheet

BENGEO STREET, BENGEO
TRAFFIC REGULATION ORDER
-

Project No.	Sheet. No.	Revision
-	-	-

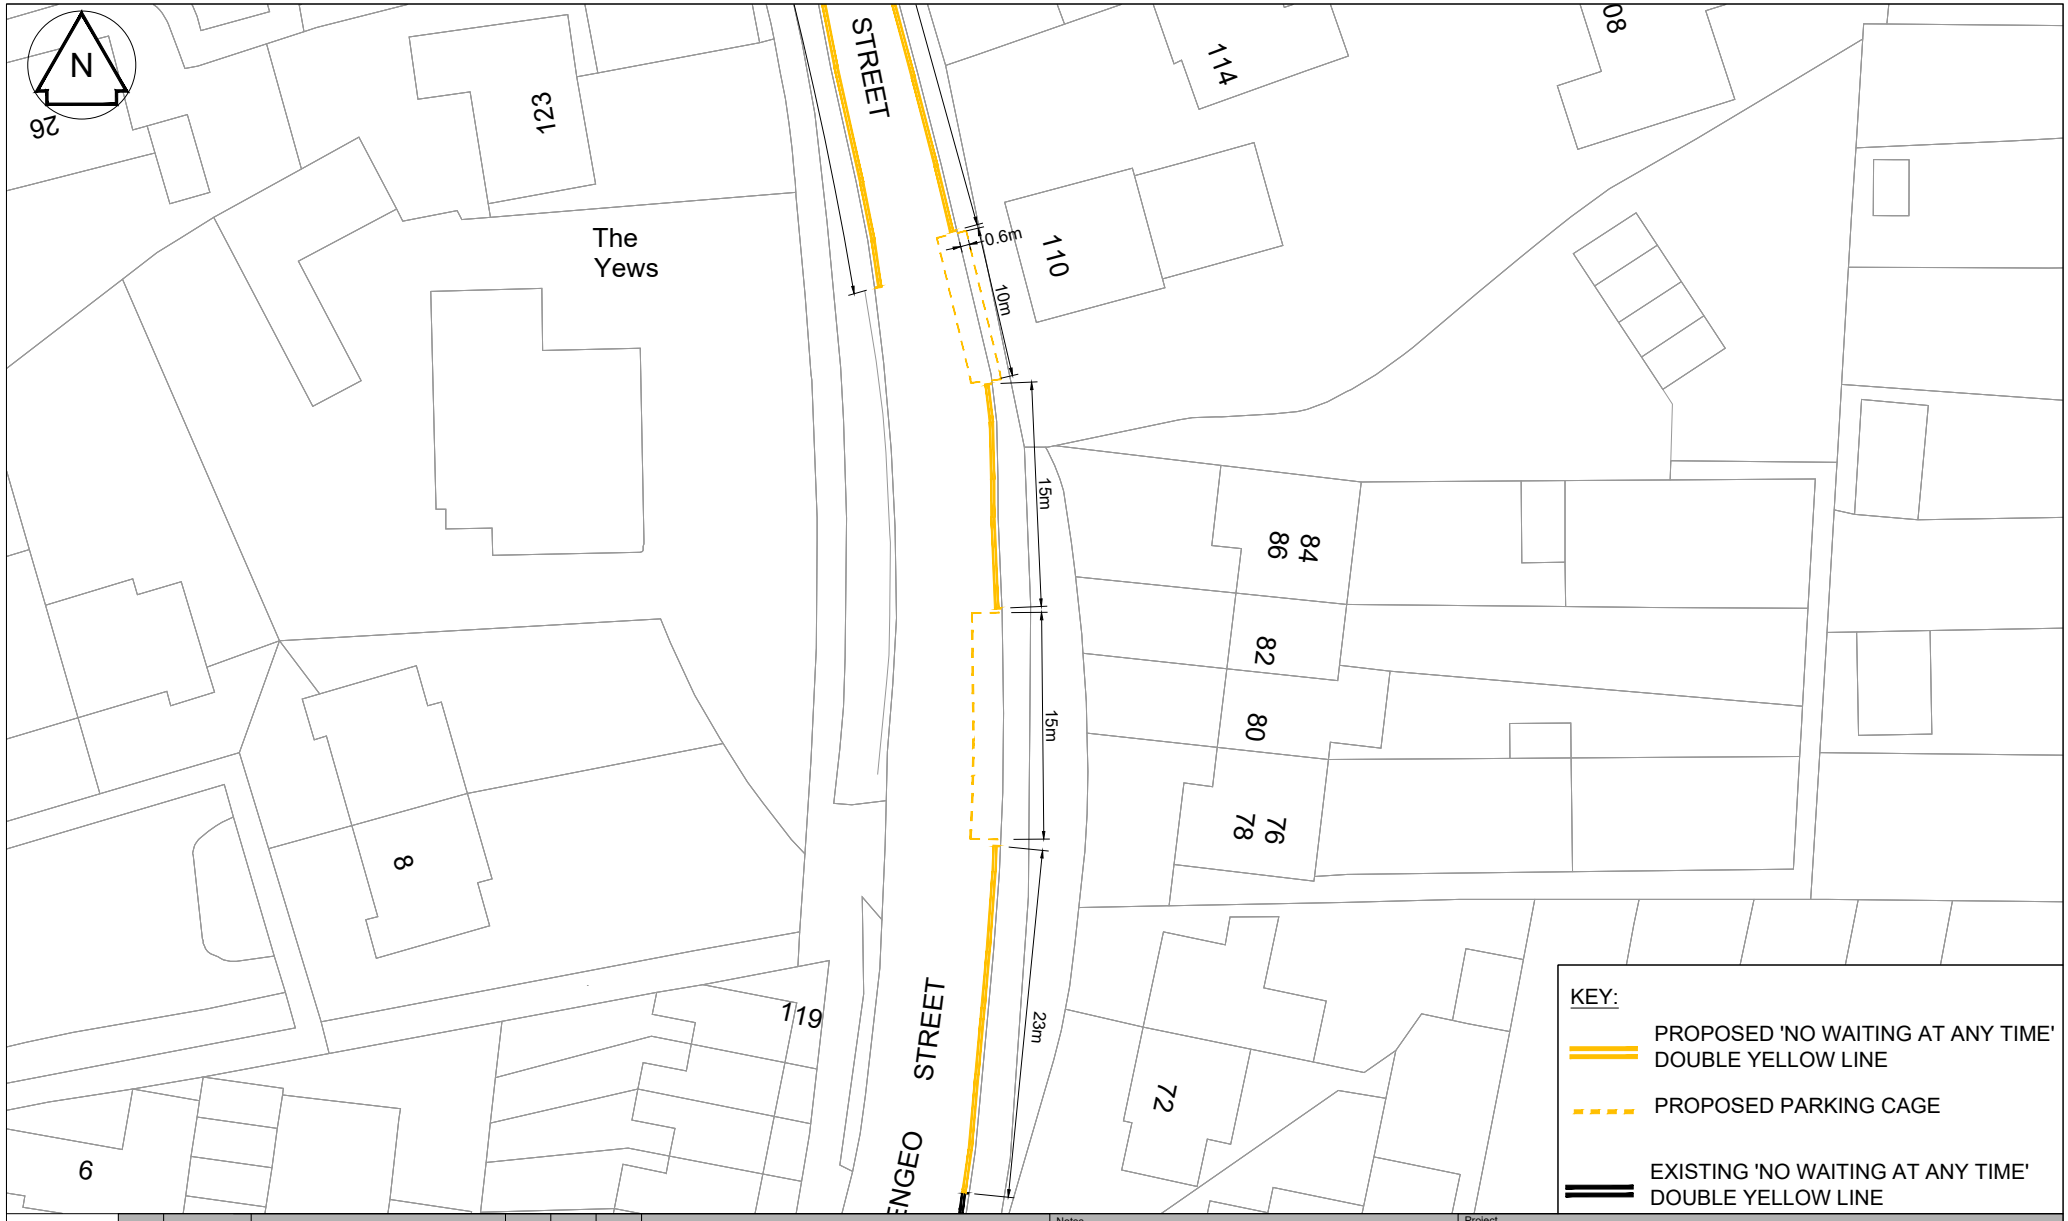

XXX	XXX	XXX	XXX	XXX	XXX

Hertfordshire

County Hall
Pegs Lane
Hertford, Herts
SG13 8DN
www.hertfordshire.gov.uk/highways

Notes

N1. You are not permitted to copy, sub-licence, distribute or sell any of this data to third parties in any form. (This restriction may not apply to HCC and its licensed contractors, agents & partners.)

N2. © Crown copyright and database right to 2020 Ordnance Survey 100019606.

Drawn	Designed	Checked	Approved	Approved Date
-	-	-	-	-
Signature	Signature	Signature	Signature	Scale(s)
				1:500

Project

HERTFORDSHIRE COUNTY COUNCIL
-
-

Sheet

BENGEO STREET, BENGEO
TRAFFIC REGULATION ORDER
-

Project No.	Sheet. No.	Revision
-	-	-

Original Sheet Size A4 [297x210] Plot Date 29 Apr 2024 @ 5:14 PM Path C:\Users\UKGXH042\Documents\000 To Print 000\Road Marking_Bengeo Street Update.dwg Layout2-Layout1 (4)