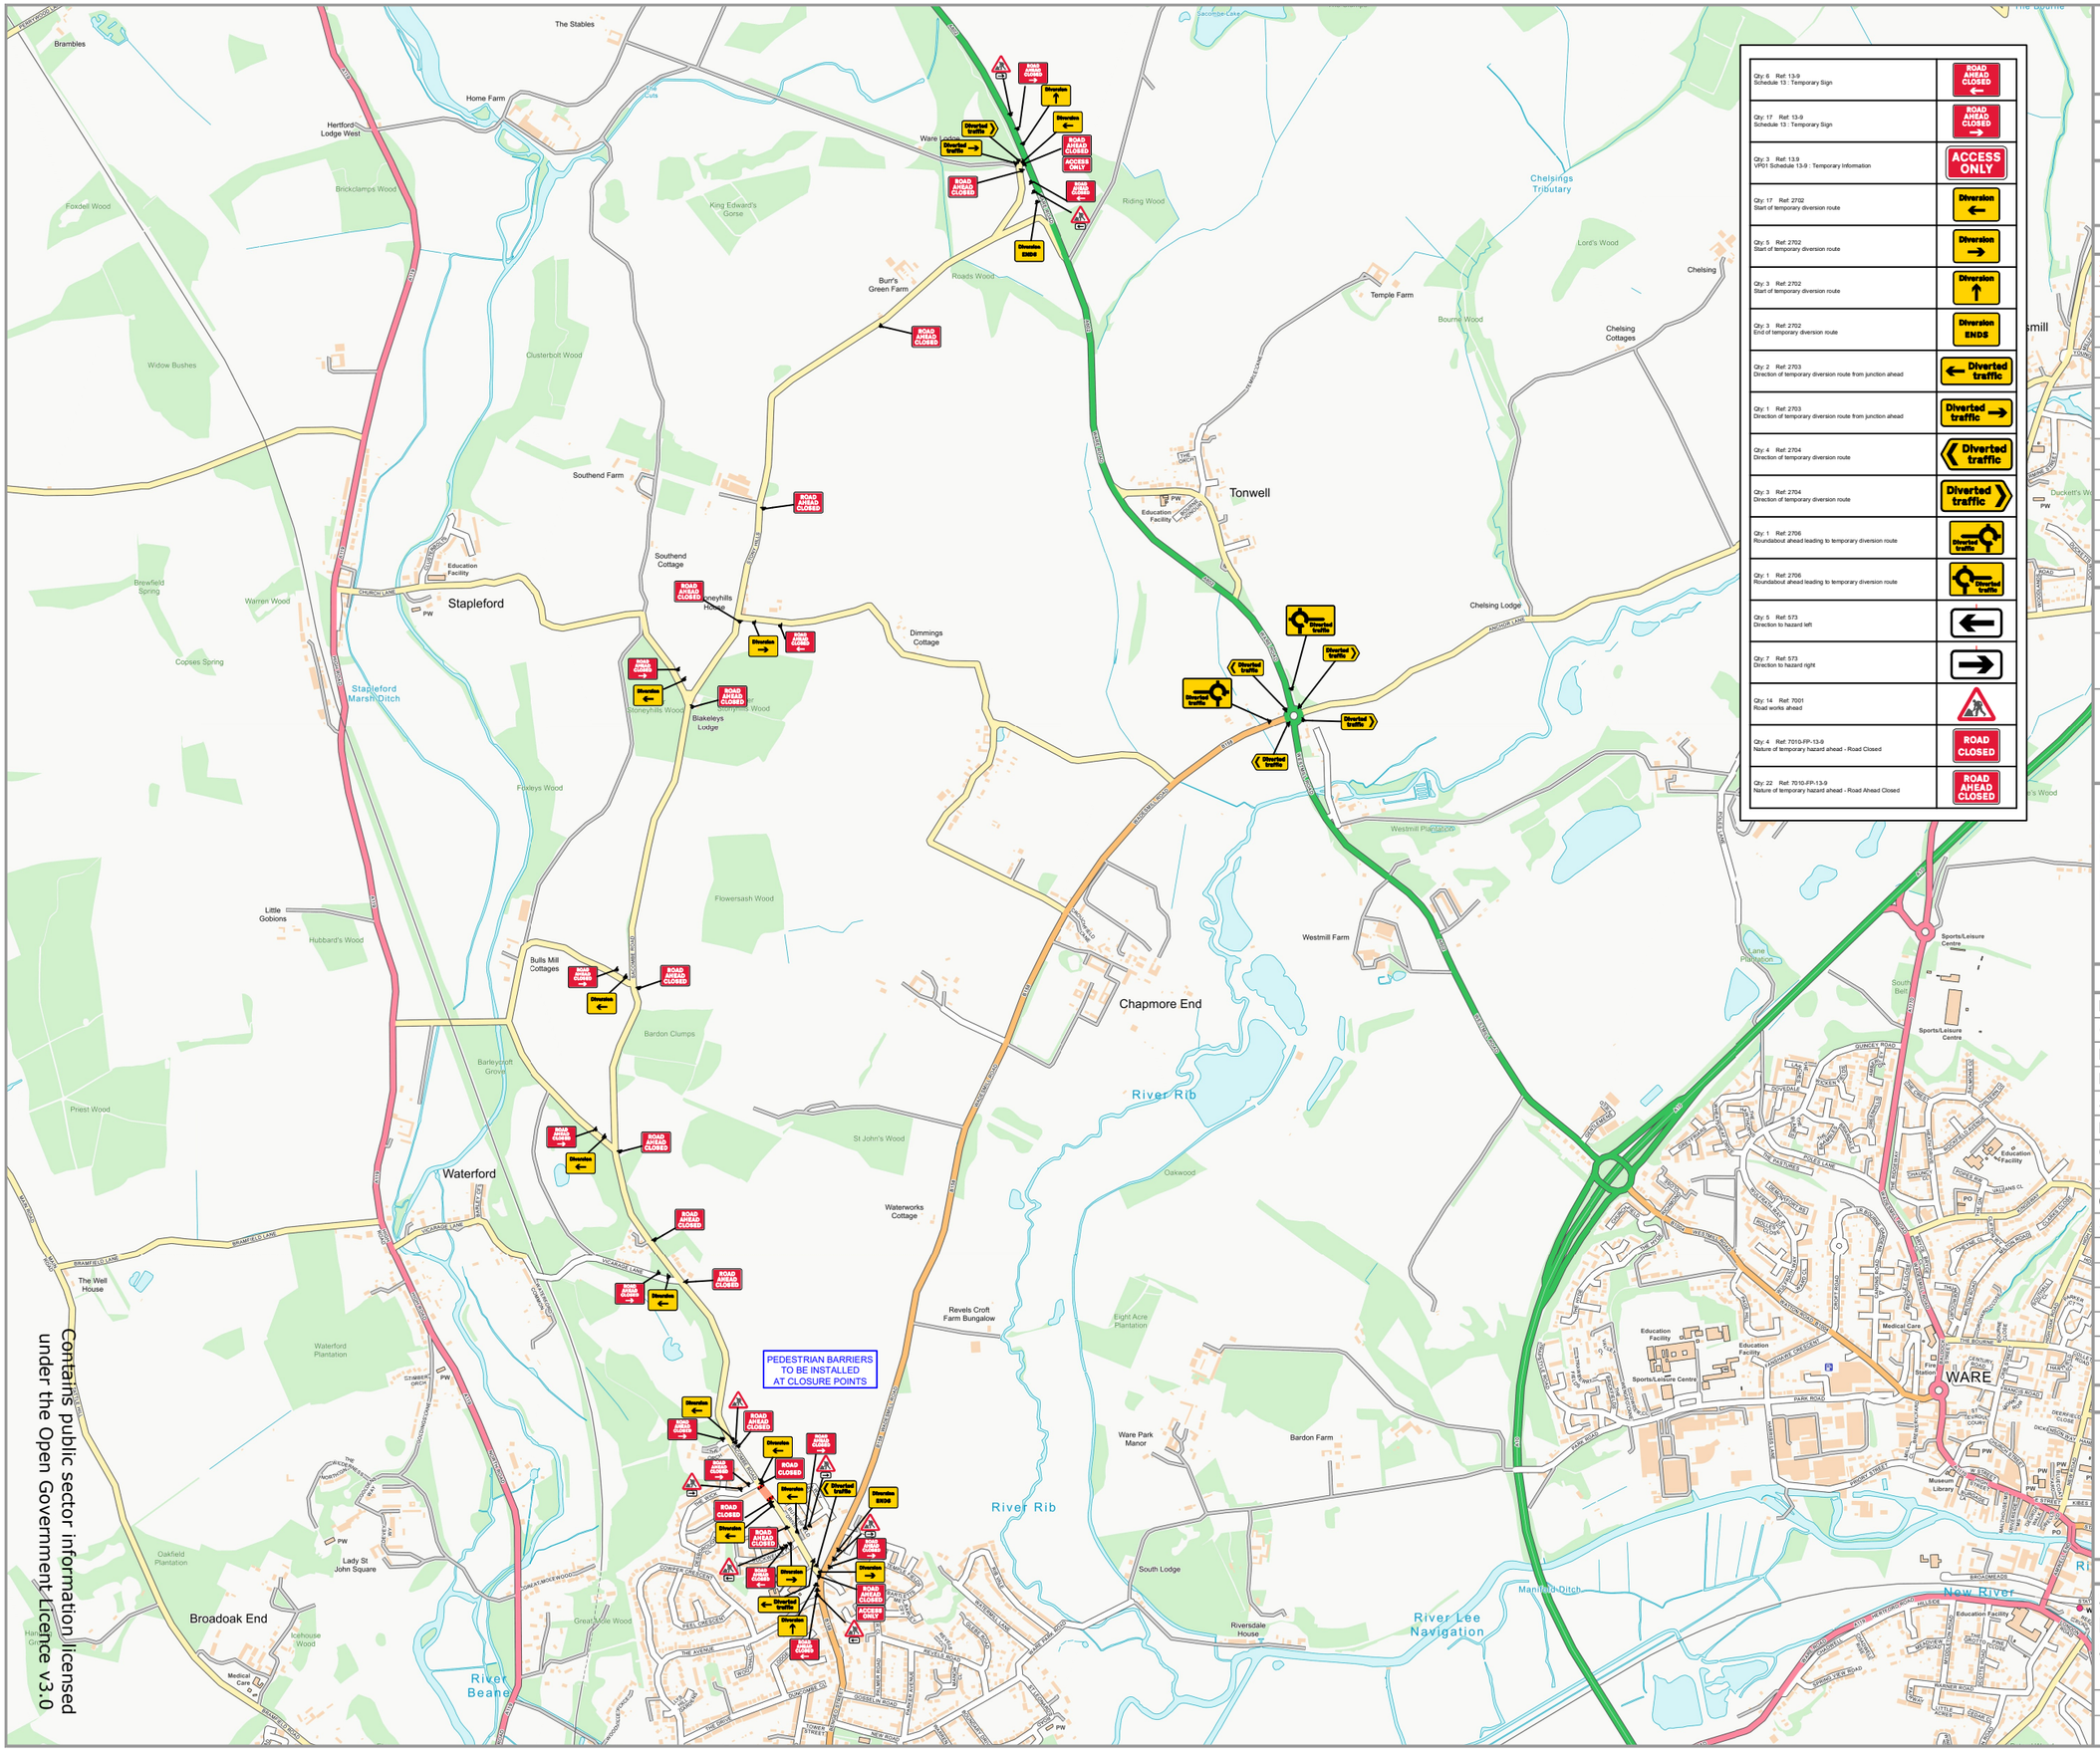


Qty: 6 Ref: 13-9 Schedule 13 : Temporary Sign	ROAD AHEAD CLOSED
Qty: 17 Ref: 13-9 Schedule 13 : Temporary Sign	ROAD AHEAD CLOSED
Qty: 3 Ref: 13-9 VP01 Schedule 13-9 : Temporary Information	ACCESS ONLY
Qty: 17 Ref: 2702 Start of temporary diversion route	Diversion
Qty: 5 Ref: 2702 Start of temporary diversion route	Diversion
Qty: 3 Ref: 2702 Start of temporary diversion route	Diversion
Qty: 3 Ref: 2702 End of temporary diversion route	Diversion ENDS
Qty: 2 Ref: 2703 Direction of temporary diversion route from junction ahead	Diverted traffic
Qty: 1 Ref: 2703 Direction of temporary diversion route from junction ahead	Diverted traffic
Qty: 4 Ref: 2704 Direction of temporary diversion route	Diverted traffic
Qty: 3 Ref: 2704 Direction of temporary diversion route	Diverted traffic
Qty: 1 Ref: 2706 Roundabout ahead leading to temporary diversion route	Diverted traffic
Qty: 1 Ref: 2706 Roundabout ahead leading to temporary diversion route	Diverted traffic
Qty: 5 Ref: 573 Direction to hazard left	
Qty: 7 Ref: 573 Direction to hazard right	
Qty: 14 Ref: 7001 Road works ahead	
Qty: 4 Ref: 7010-FP-13-9 Nature of temporary hazard ahead - Road Closed	ROAD CLOSED
Qty: 22 Ref: 7010-FP-13-9 Nature of temporary hazard ahead - Road Ahead Closed	ROAD AHEAD CLOSED

N

Chevron Traffic Management

Drawing Notes

Cone lights spaced minimum 9m, cones to be 750 mm or 1m

All works to be carried out as per safety at streetworks and roadworks "A Code of Practice" October 2013. CPA conditions apply unless otherwise agreed.

Traffic Management Key

	Area of Works
	Road Cones
	Road Signs
	Pedestrian Barrier
	Diversion Route

Site Details

Traffic Management	Road closure
Speed of road (mph)	30

Additional Notes:
Diversion
Clockwise: Sacombe Road - Stony Hills - Sacombe Road - A602 Ware Road - B158 Wadesmill Road
Anti-clockwise: Sacombe Road - B158 Wadesmill Road - A602 Ware Road

Drawing Office

DRAWING NUMBER	TM-CR245370-2	
CONTRACT NUMBER	WAT/O245370	
PHASE NUMBER	1 of 1	
PAGE NUMBER	1 of 2	
SURVEYED BY / DATE	N/A	N/A
DRAWN BY / DATE	LT	08/05/26
CHECKED BY / DATE	KS	08/05/26
APPROVED BY / DATE	KS	08/05/26
CLIENT REF	497/285199	
SCALE @ A3	NTS	

REV		BY	DATE
A	AMENDED AS PER REQUEST	LT	04/06/26
B			
C			
D			

Client

BUXTED CONSTRUCTION LTD

Site Address

Sacombe Road
Hertford
SG14 3FJ

Co-ordinates, Latitude - Longitude

51.811809 , -0.083757341