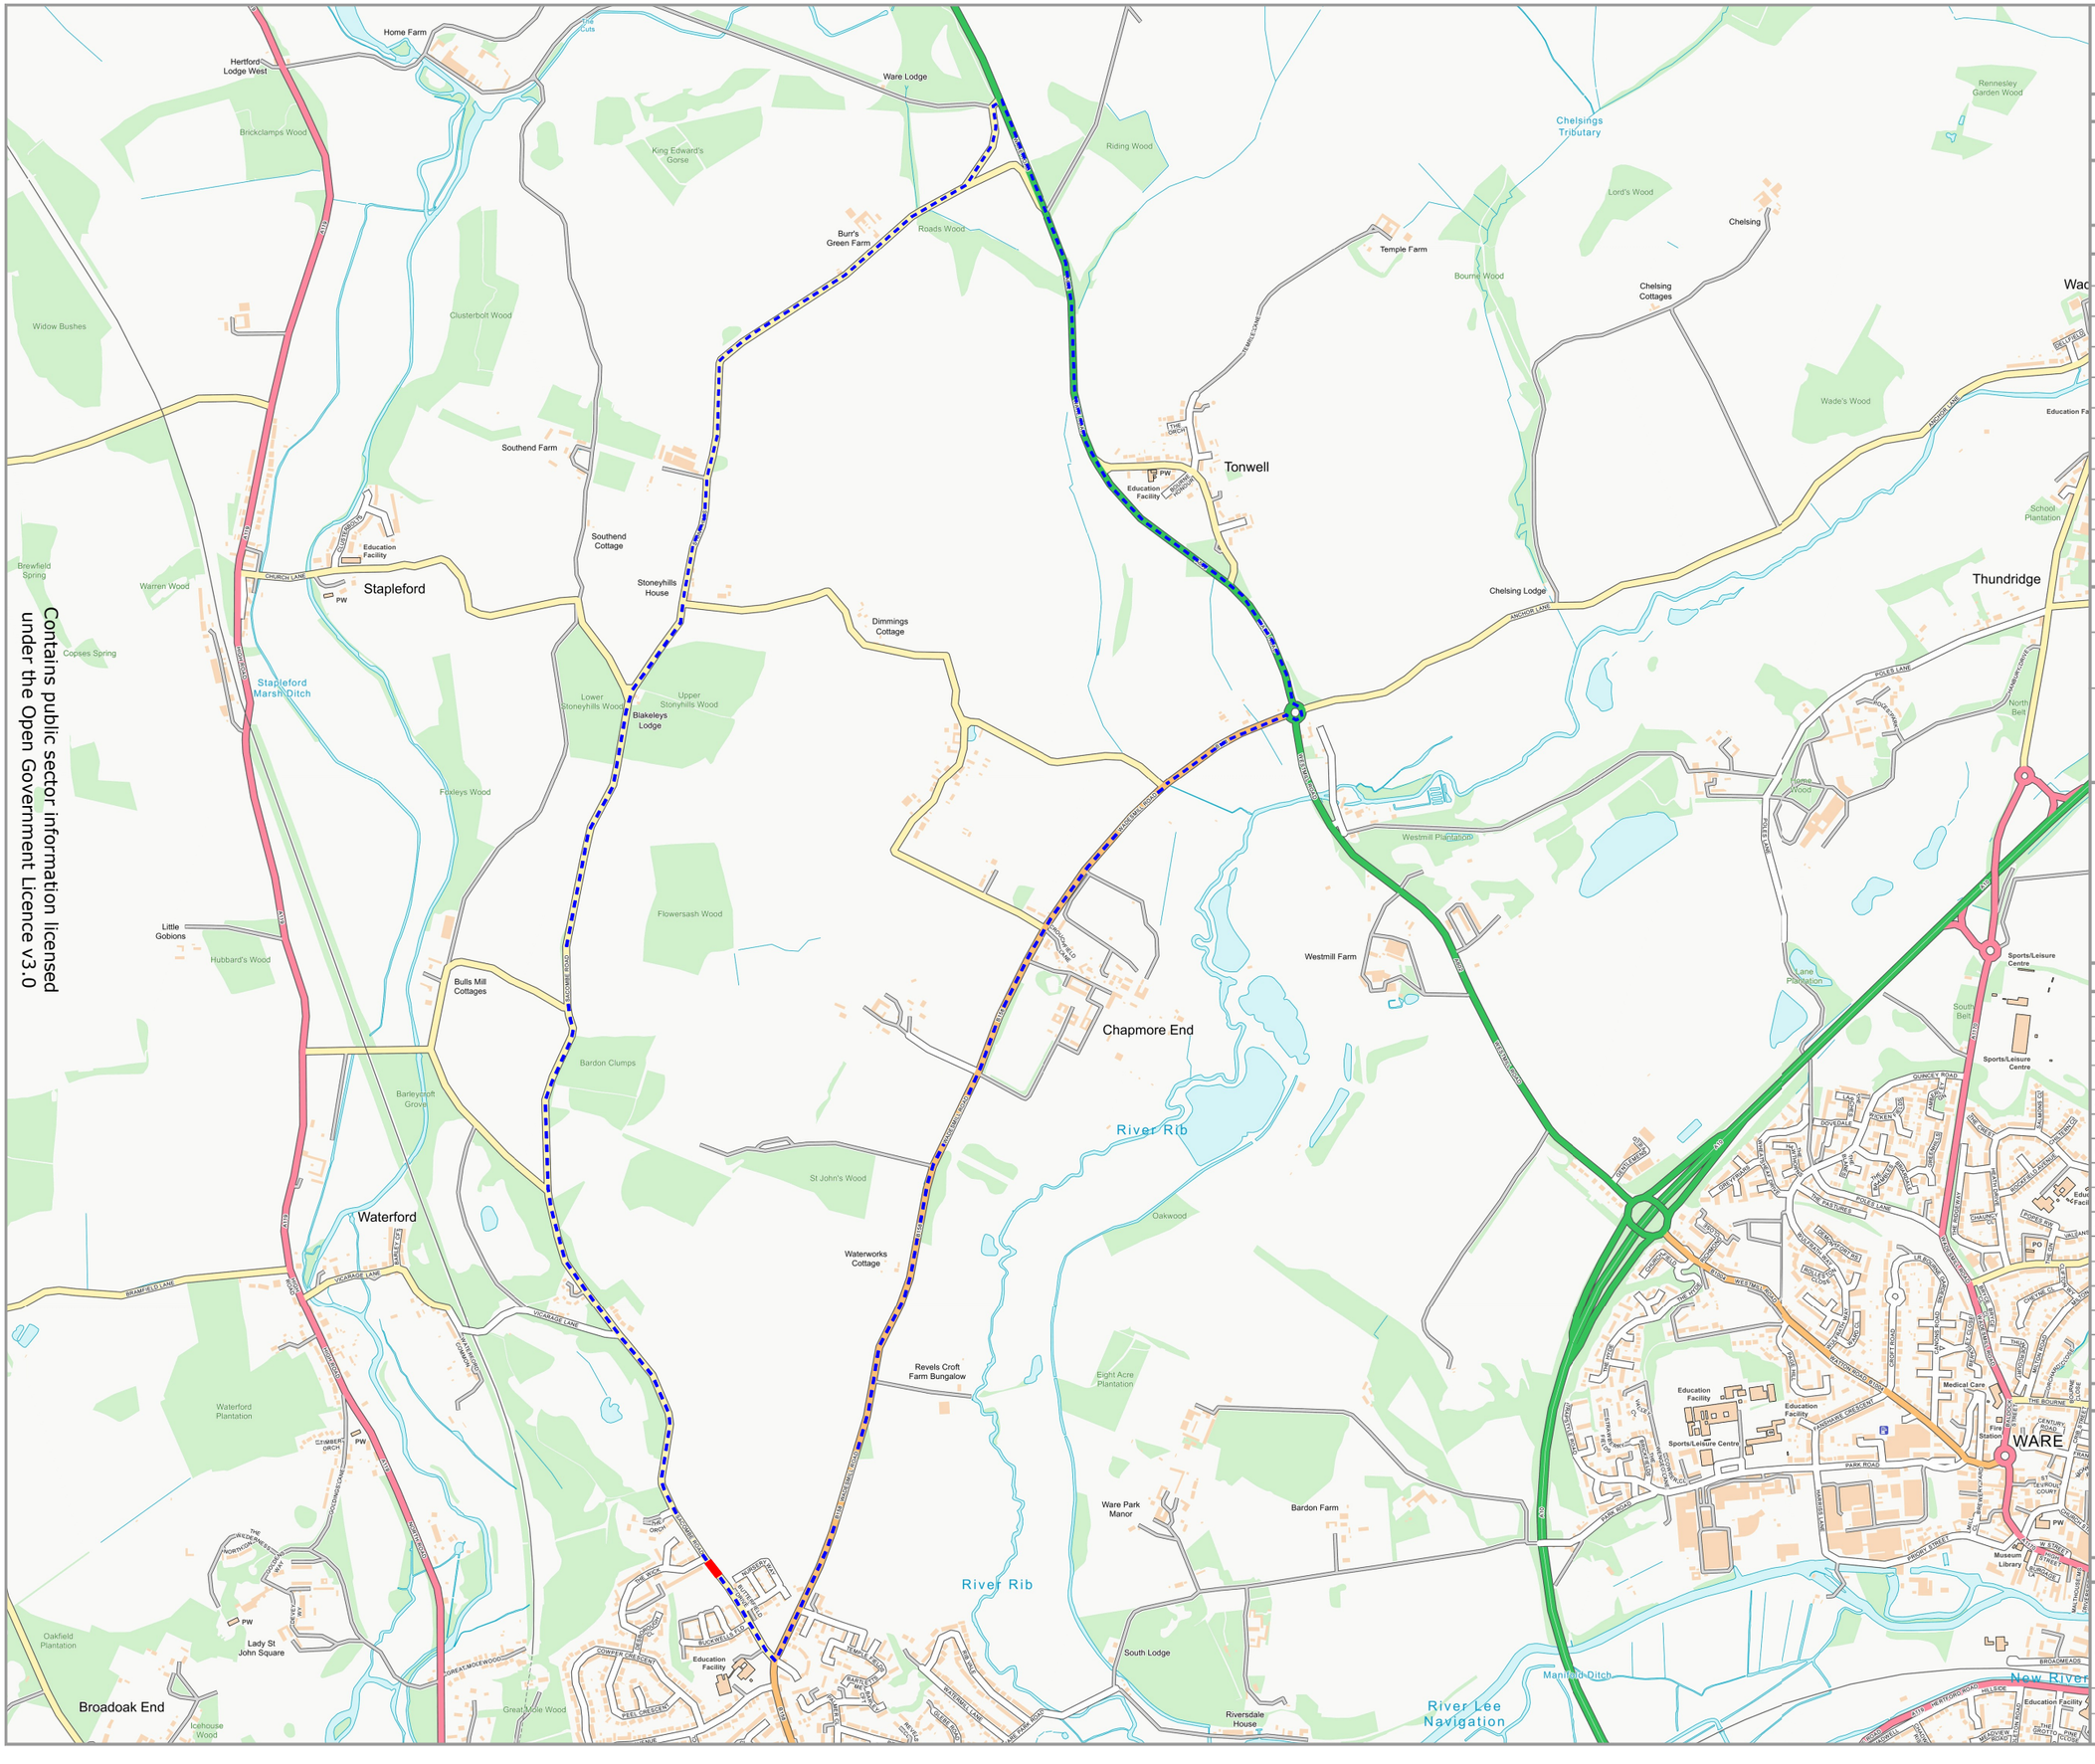


N

Chevron Traffic Management

Drawing Notes

Cone lights spaced minimum 9m, cones to be 750 mm or 1m

All works to be carried out as per safety at streetworks and roadworks "A Code of Practice" October 2013. CPA conditions apply unless otherwise agreed.

Traffic Management Key

	Area of Works
	Road Cones
	Road Signs
	Pedestrian Barrier
	Diversion Route

Site Details

Traffic Management	Road closure
Speed of road (mph)	30

Drawing Office

DRAWING NUMBER	TM-CR245370-2	
CONTRACT NUMBER	WAT/O245370	
PHASE NUMBER	1 of 1	
PAGE NUMBER	2 of 2	
SURVEYED BY / DATE	N/A	N/A
DRAWN BY / DATE	LT	08/05/26
CHECKED BY / DATE	KS	08/05/26
APPROVED BY / DATE	KS	08/05/26
CLIENT REF	497/285199	
SCALE @ A3	NTS	

REV		BY	DATE
A	AMENDED AS PER REQUEST	LT	04/06/26
B			
C			
D			

Client

BUXTED CONSTRUCTION LTD

Site Address

Sacombe Road
Hertford
SG14 3FJ

Co-ordinates, Latitude - Longitude

51.811809 , -0.083757341